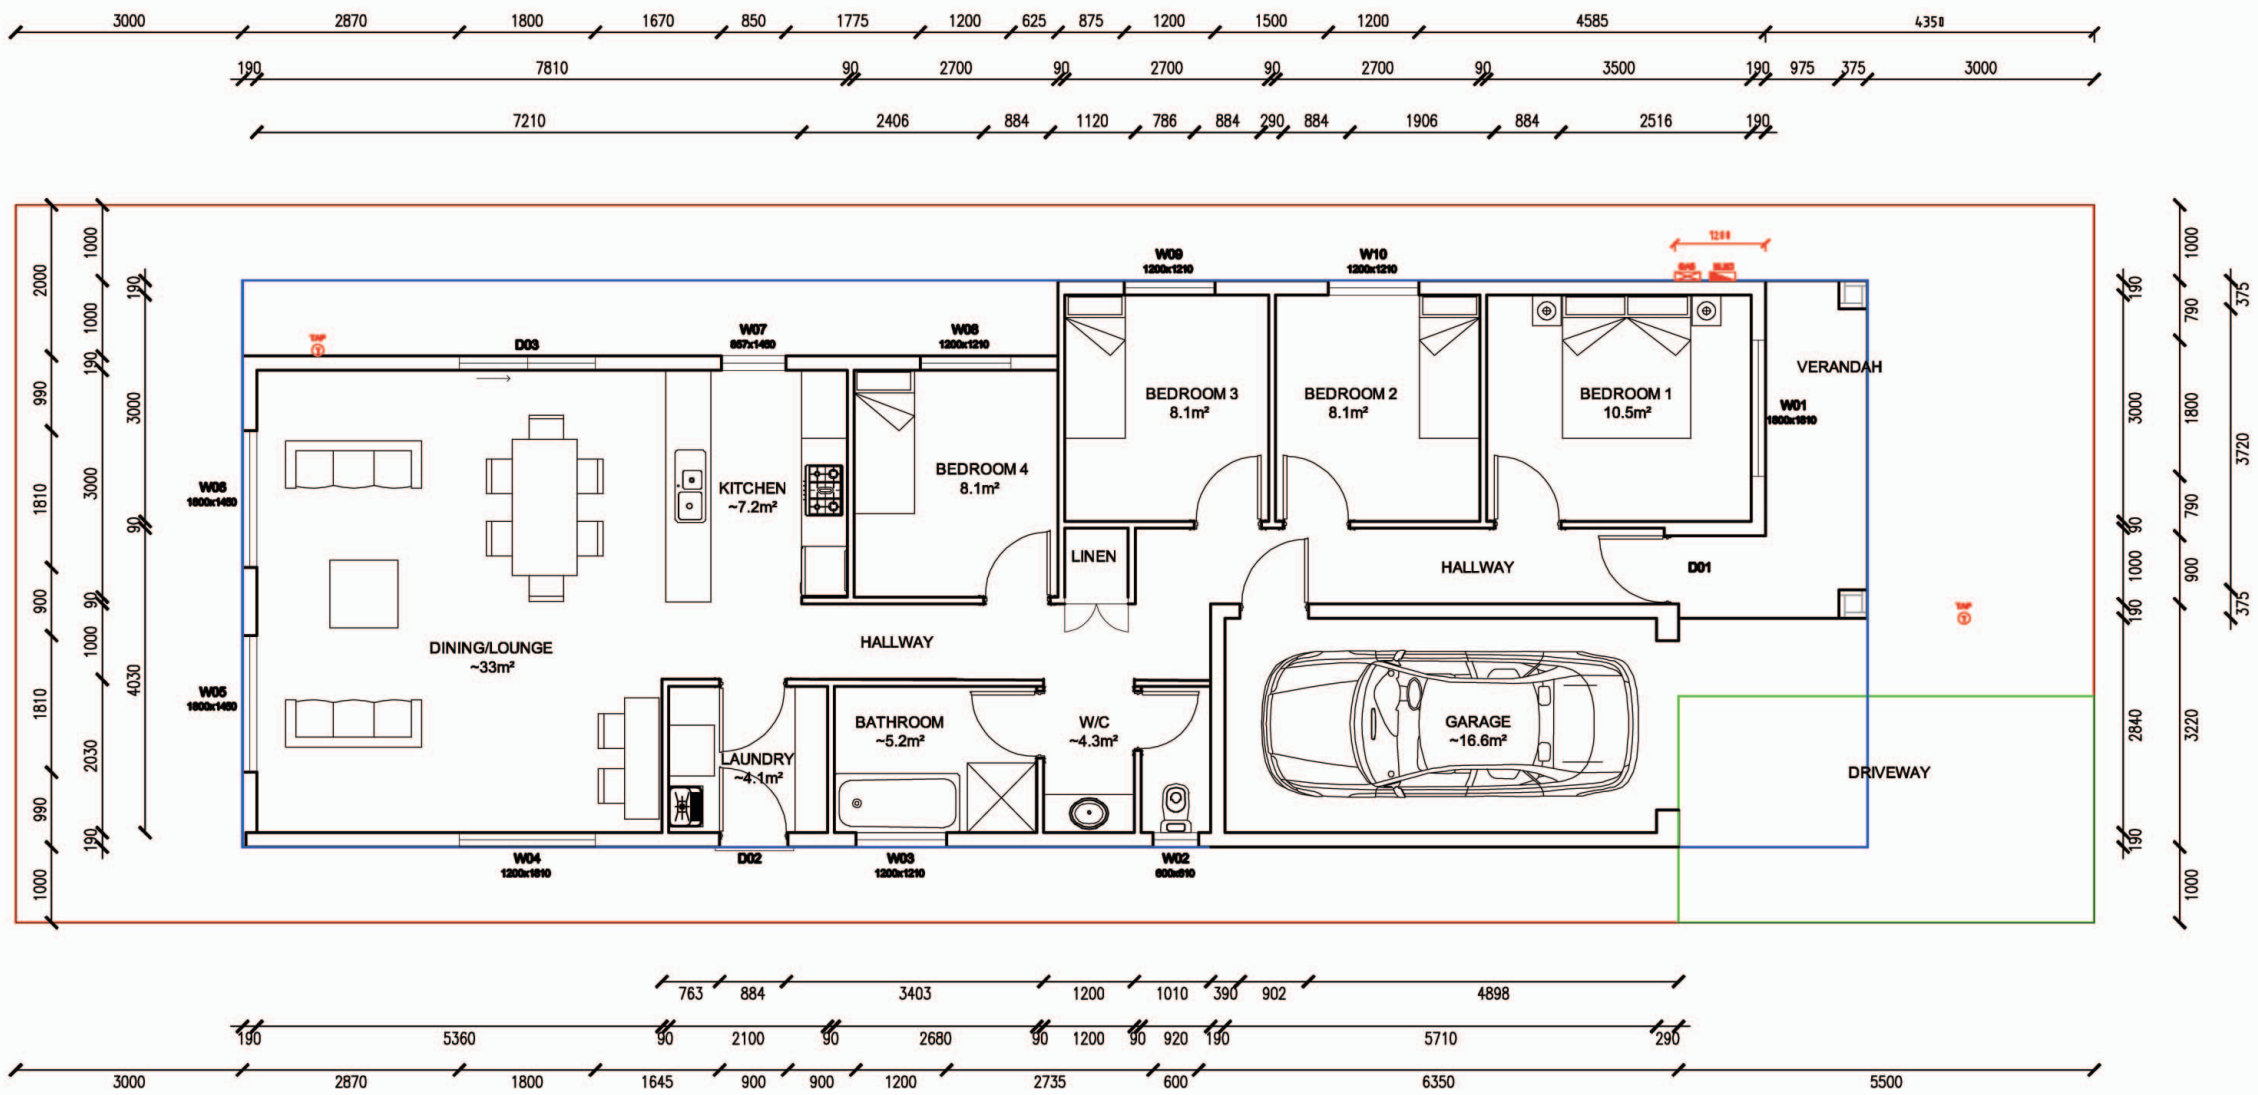

FLOOR PLAN

SCALE 1:100

LIVING AREAS: ~105.2m²
GARAGE: ~16.1m²
VERANDAH: ~7.3m²
TOTAL INTERNAL FLOOR AREA: ~128.6m²
TOTAL BUILDING FOOTPRINT: ~140.2m²

REV	DATE	ISSUE	INT.
C	29.06.12	FOR APPROVALS	TS
B	24.05.12	FOR APPROVALS	TS
A	17.05.12	FOR APPROVALS	TS

HABITAT FOR HUMANITY AUST. SA INC.

LOT 251 GUM TREE WALK
SMITHFIELD PLAINS, SA

FILE NO:

SCALE:
1:100 @ A3

ISSUE: FOR APPROVALS
REV: C

TITLE:
FLOOR PLAN

SHEET NO.: 003

N

DRAWINGS BY T SARE DESIGN 2012
INDICATIVE LAYOUTS ONLY. ALL DIMENSIONS TO BE CONFIRMED ON SITE.